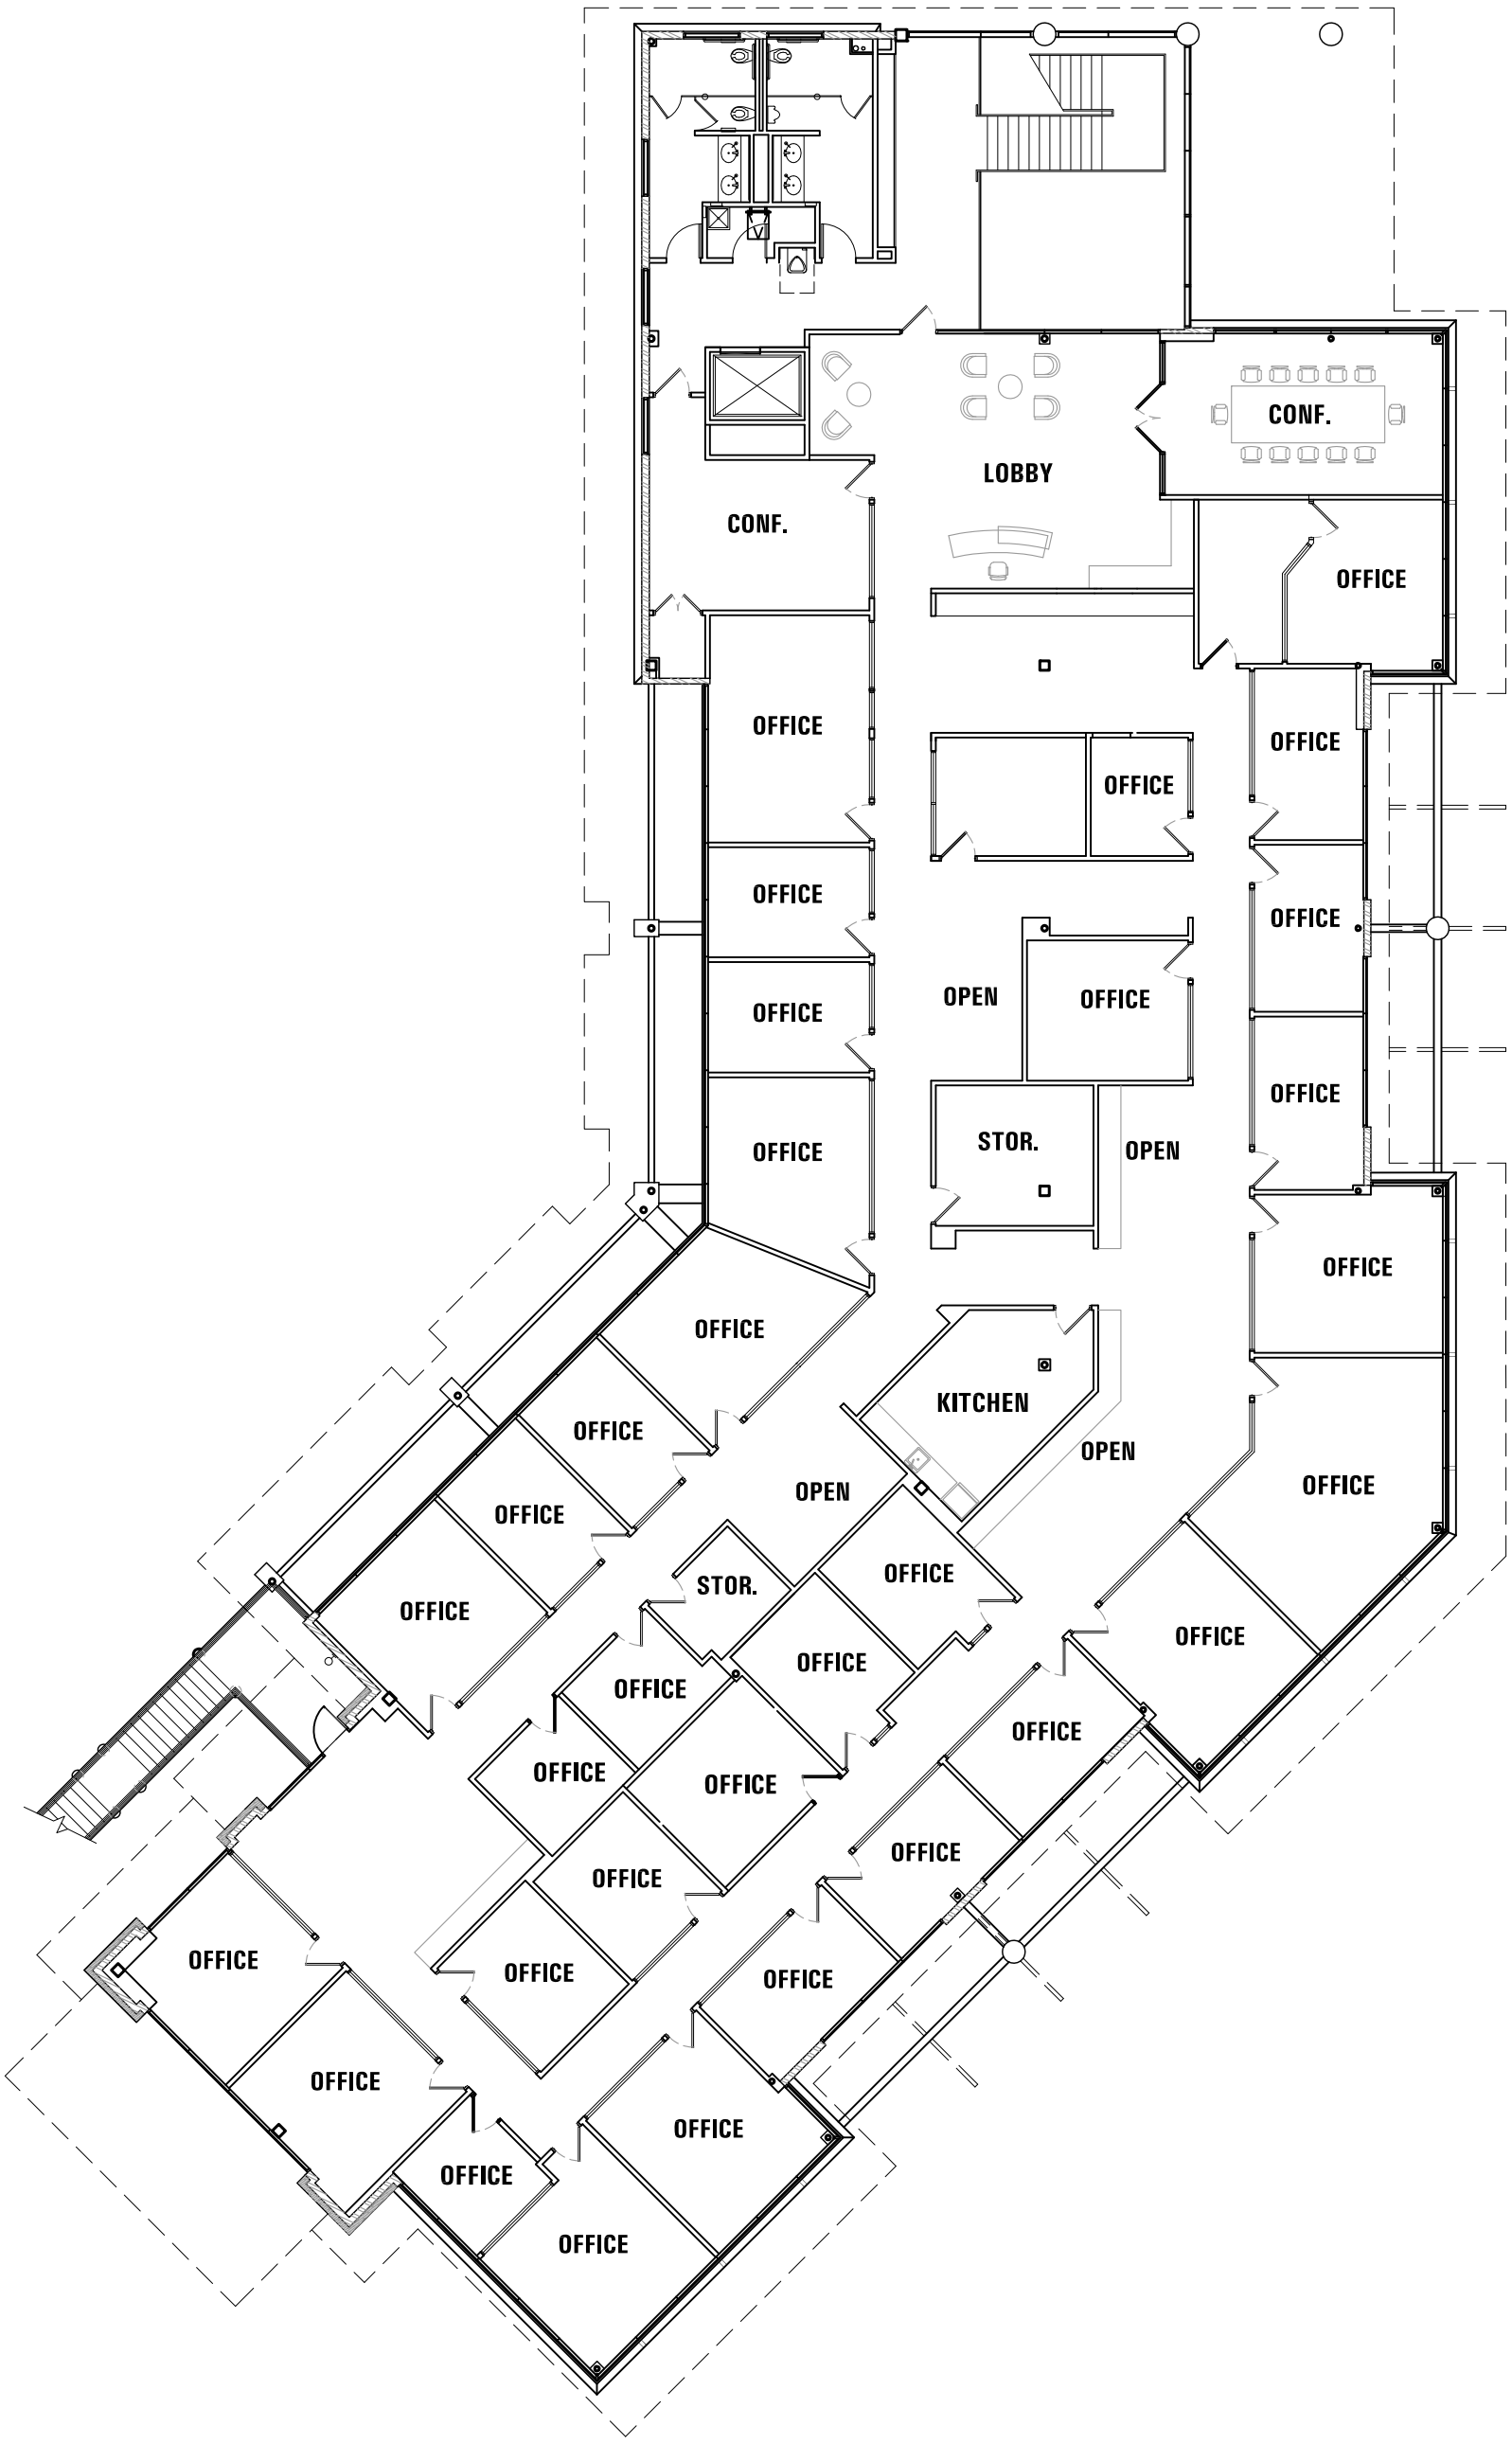

MARKET STREET BUILDING P

2ND FLOOR PLAN - OPT 4

2023.05.18

Scale: 1/16" = 1'-0"

0' 4' 8' 16'

NORTH

DESIGN DRAWING NOT FOR PERMIT OR CONSTRUCTION